
© 2015 CDM SMITH ALL RIGHTS RESERVED.
ALL OF DOCUMENTS, THESE DOCUMENTS AND DESIGNS PROVIDED BY PROFESSIONAL SERVICES, INCORPORATED HEREIN, ARE THE PROPERTY OF CDM SMITH AND ARE NOT TO BE USED, IN WHOLE OR PART, FOR ANY OTHER PROJECT WITHOUT THE WRITTEN AUTHORIZATION OF CDM SMITH

Photo 1

PLASTIC DIVIDE

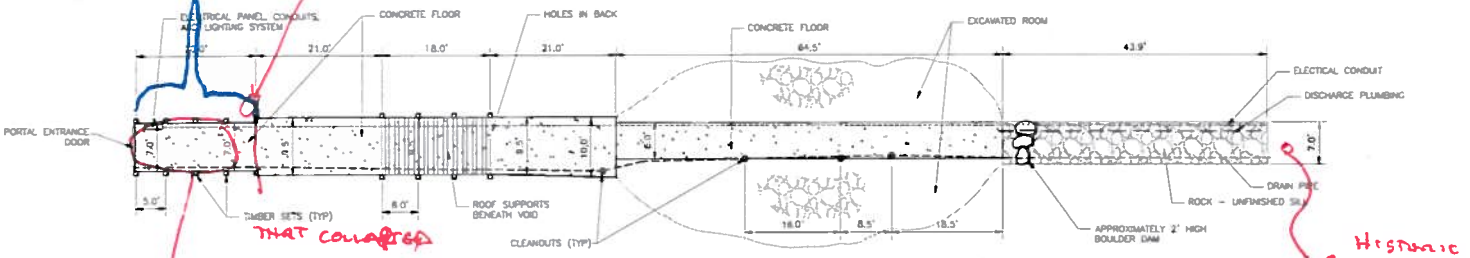

THAT COLLAPSED

HISTORIC COLLAPSED

RECENT COLLAPSED FILL MATERIAL (~ 10-15 CUBIC YARDS)

MINE ADIT EXISTING CONDITIONS

PLAN

1"=20'

N

1" = 20'

0 10

PRELIMINARY SUBMITTAL - NOT FOR CONSTRUCTION

REV. NO.	DATE	DRWN	CHKD	REMARKS

DESIGNED BY: R. LAWRETH
DRAWN BY: M. WARNRICHT
SHEET CHK'D BY: D.WARNRICHT
CROSS CHK'D BY: D.STORDAHL
APPROVED BY: B.BUCHER
DATE: MARCH 2015

CDM Smith
53 West Lyon Street
Helena, Montana 59601
Tel: (406) 441-1403

U.S. EPA - REGION 8
CONTRACT NO. EP-W-05-049
WORK ASSIGNMENT NO. 307-RDRD-081Y
UPPER TENMILE CREEK MINING AREA SITE
2015 SUSIE MINE REHABILITATION PROJECT

MINE ADIT EXISTING CONDITIONS

PROJECT NO.
FILE NAME: SUSIE 20110831
SHEET NO.
C4